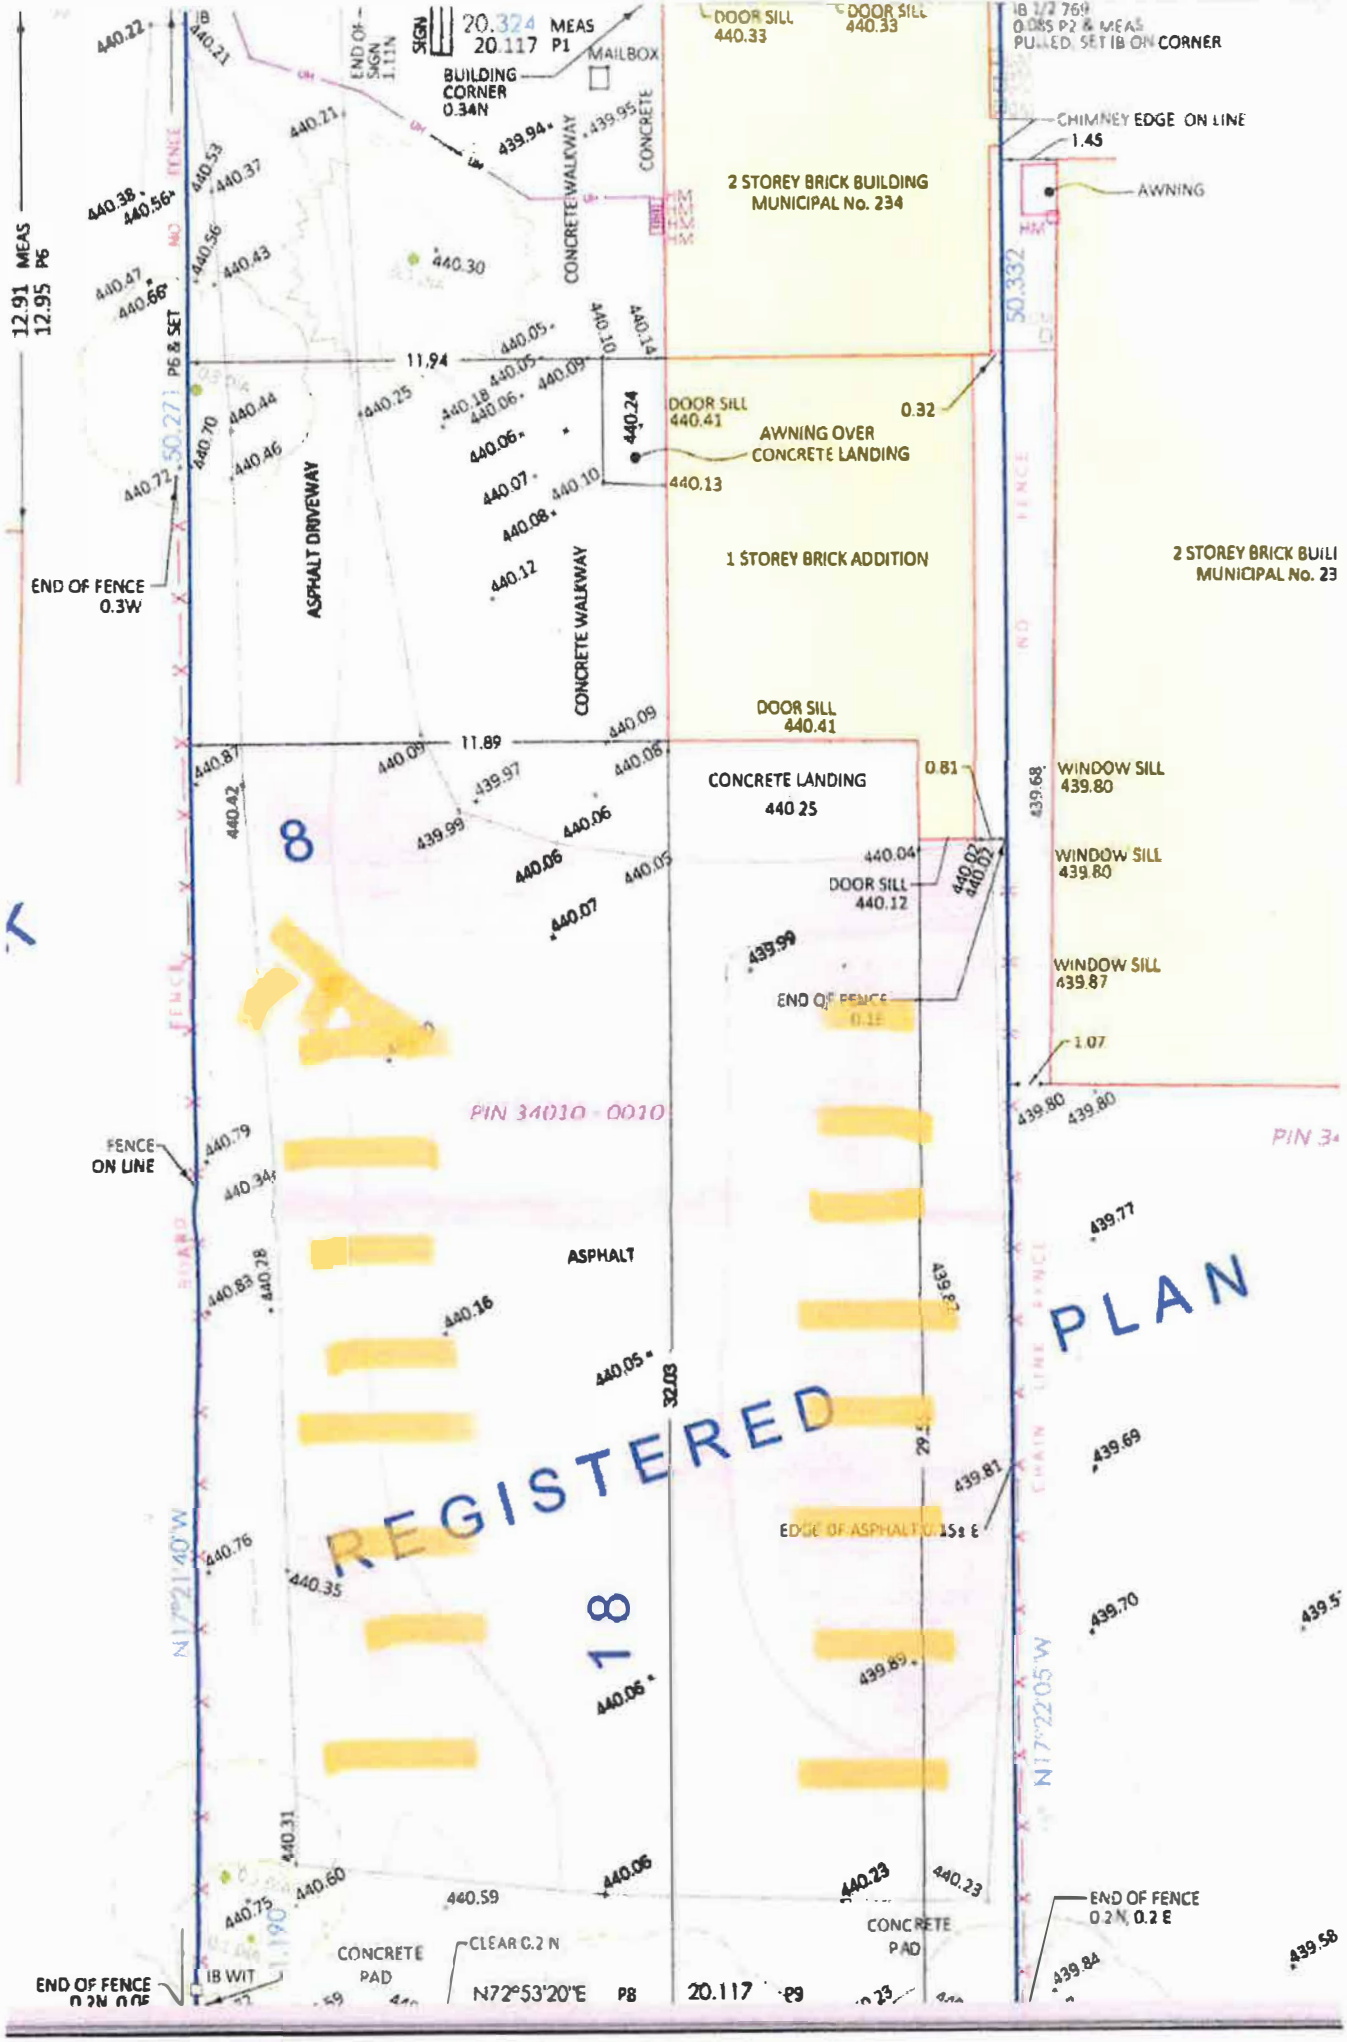
20.324 MEAS
20.117 P1
SIGN
END OF SIGN 1.11N
BUILDING CORNER 0.34N
MAILBOX
DOOR SILL 440.33
DOOR SILL 440.33
IB 1/2 769
0.085 P2 & MEAS
PULLED, SET IB ON CORNER
CHIMNEY EDGE ON LINE
1.45
AWNING
2 STOREY BRICK BUILDING
MUNICIPAL No. 234
CONCRETE WALKWAY
CONCRETE
12.91 MEAS
12.95 P6
P6 & SET
11.94
50.332
50.271
DOOR SILL 440.41
AWNING OVER CONCRETE LANDING
0.32
440.24
440.13
ASPHALT DRIVEWAY
1 STOREY BRICK ADDITION
2 STOREY BRICK BUILI
MUNICIPAL No. 23
END OF FENCE 0.3W
CONCRETE WALKWAY
DOOR SILL 440.41
11.89
CONCRETE LANDING
440.25
0.81
WINDOW SILL 439.80
WINDOW SILL 439.80
WINDOW SILL 439.87
DOOR SILL 440.12
END OF FENCE
1.07
8
PIN 34010 - 0010
FENCE ON LINE
ASPHALT
REGISTERED PLAN
18
EDGE OF ASPHALT
N17°21'40"W
N17°22'05"W
CONCRETE PAD
CLEAR 0.2 N
END OF FENCE 0.2 N, 0.2 E
END OF FENCE 0.2N 0.05
IB WIT
N72°53'20"E P8
20.117 P9